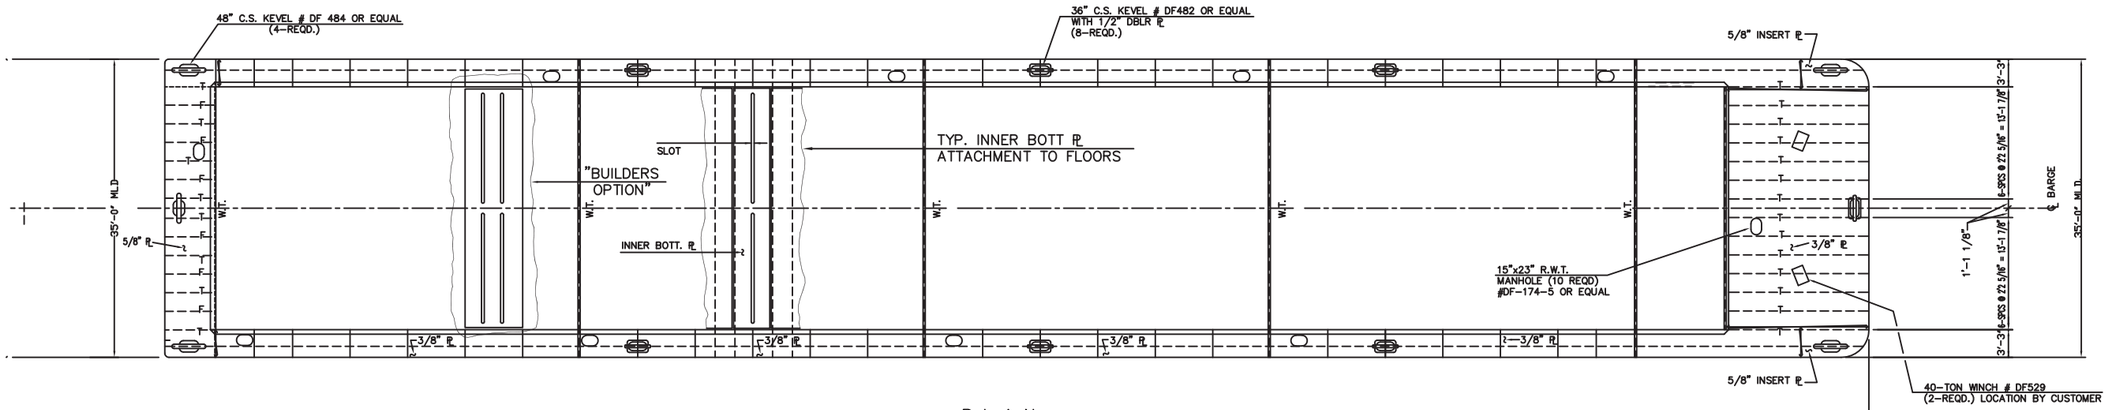

PLAN
1/8" = 1'-0"

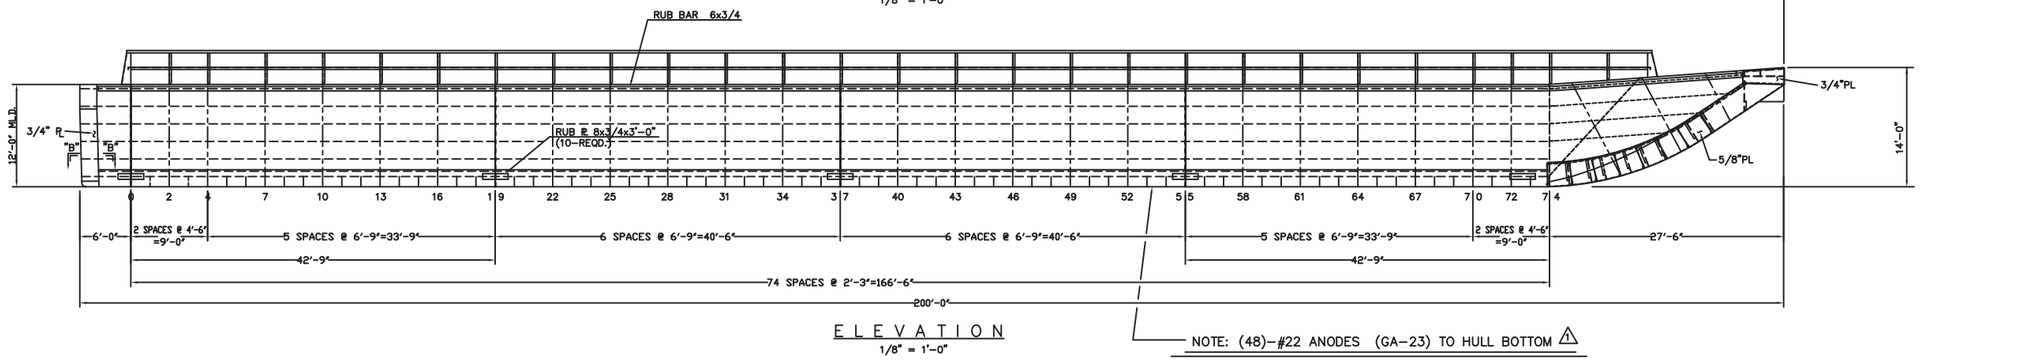

ELEVATION
1/8" = 1'-0"

NOTE: (48)-#22 ANODES (GA-23) TO HULL BOTTOM ⚠1

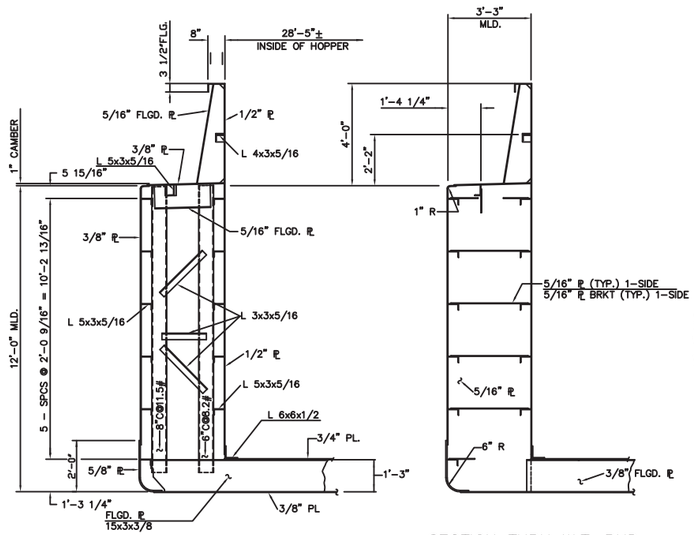

SECTION THRU SIDE TRUSS
PORT SIDE LOOKING FORWARD
3/8" = 1'-0"

SECTION THRU W.T. BHD.
PORT SIDE LOOKING FORWARD
3/8" = 1'-0"

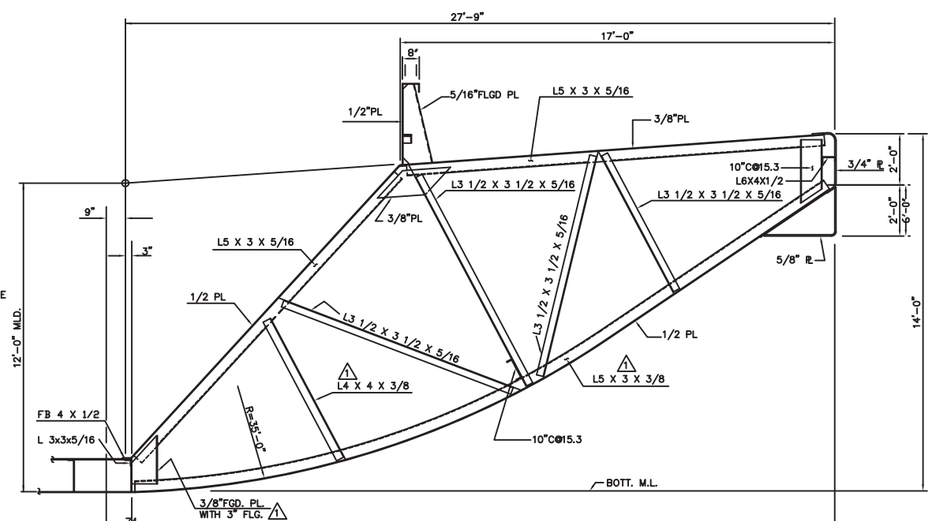

SECTION @ RAKE TRUSS
3/8" = 1'-0"

STEVENS TOWING
HOPPER BARGE (LIFT COVERS)
200' x 35' x 12'-0" RAKE
GENERAL ARRANGEMENT

SCALE:
SHEET 1 OF

A B C D E F G

10 9 8 7 6 5 4 3 2 1