REFERENCE DRAWINGS		
NO.	TITLE	DRAWING NO.
1		

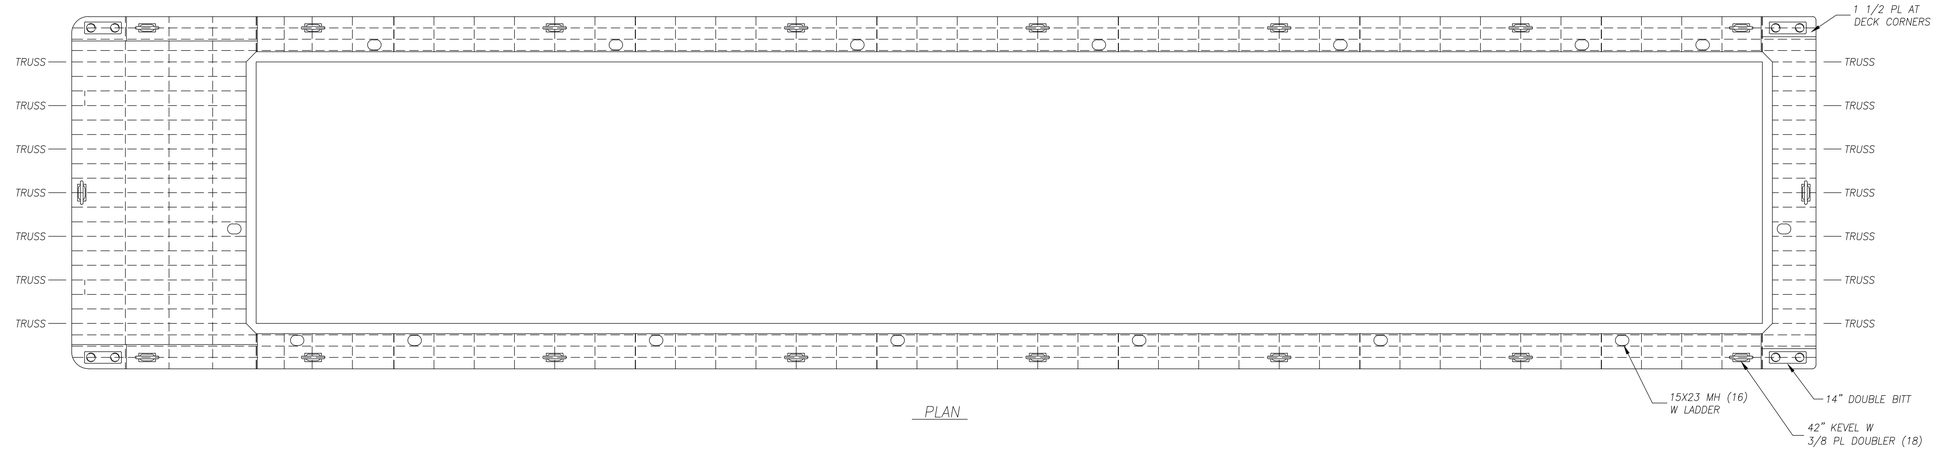

PLAN

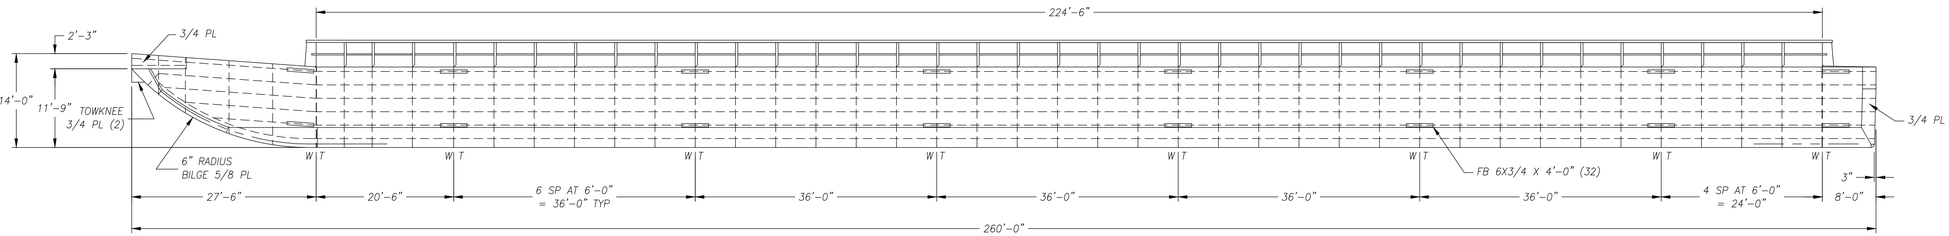

ELEVATION

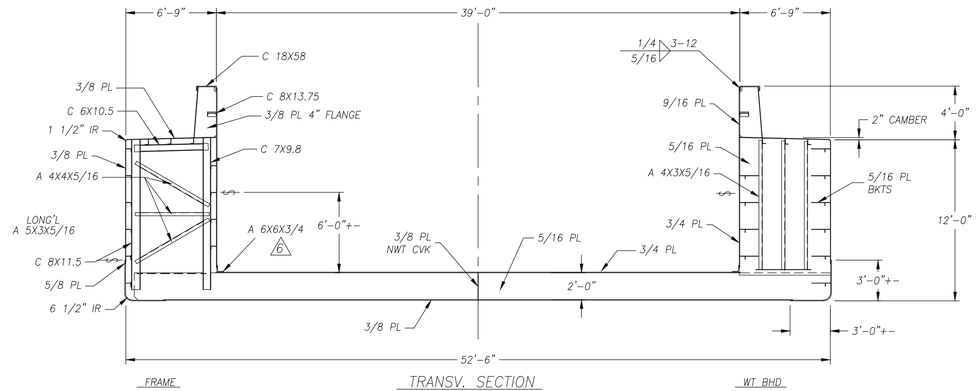

TRANSV. SECTION