REFERENCE DRAWINGS		
NO.	TITLE	DRAWING NO.
1		

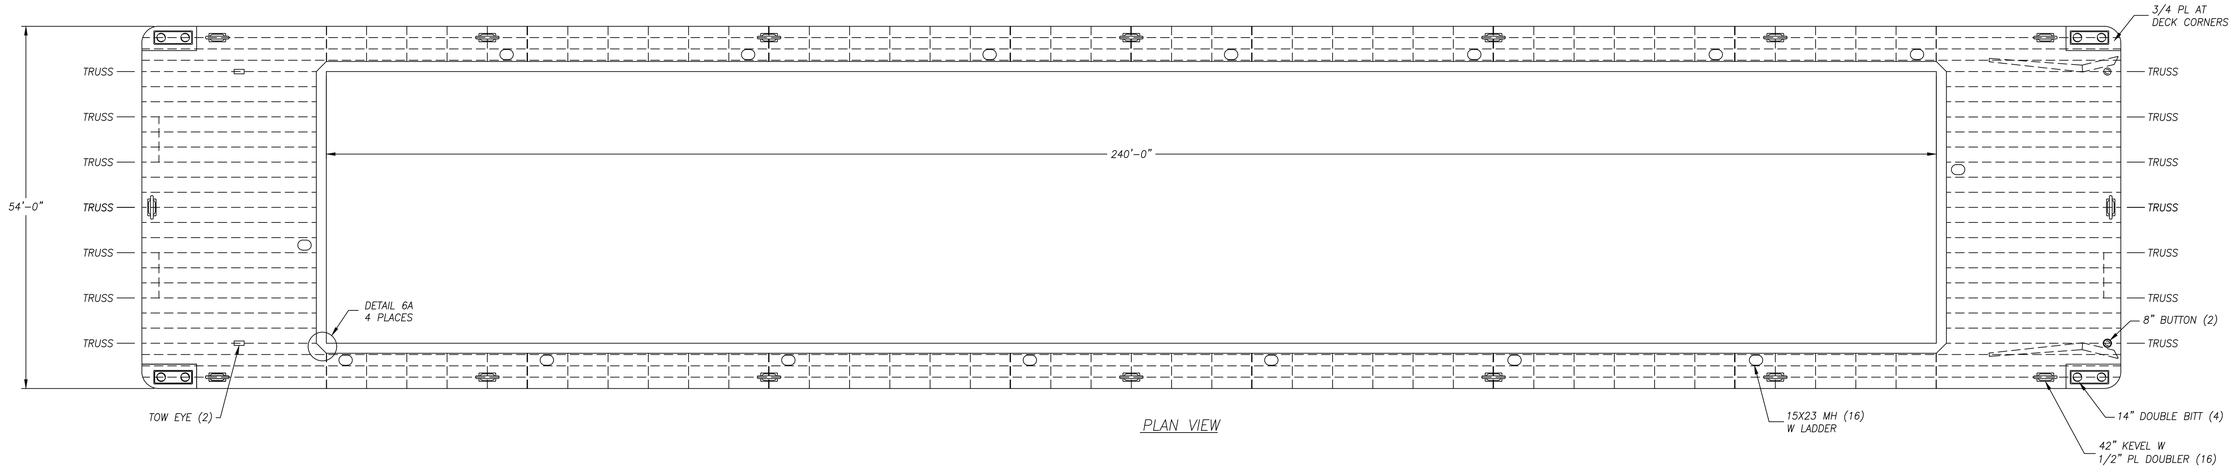

PLAN VIEW

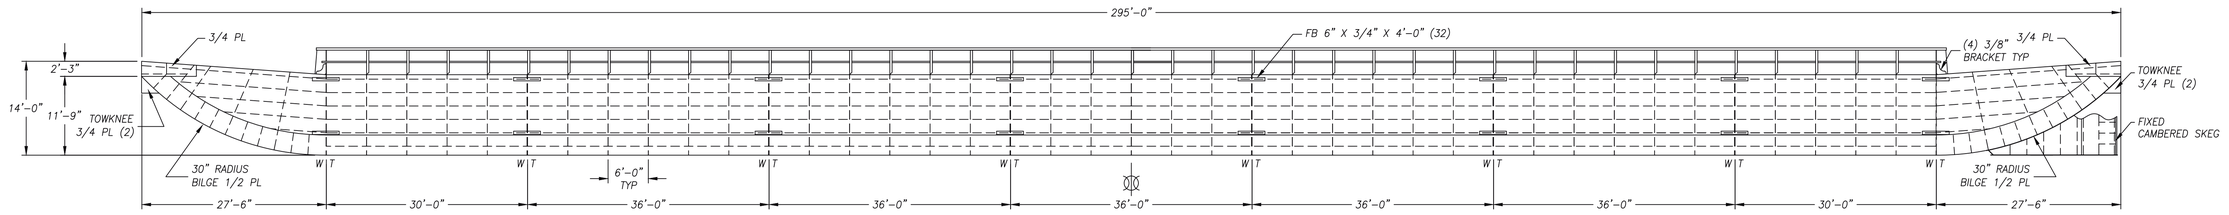

ELEVATION

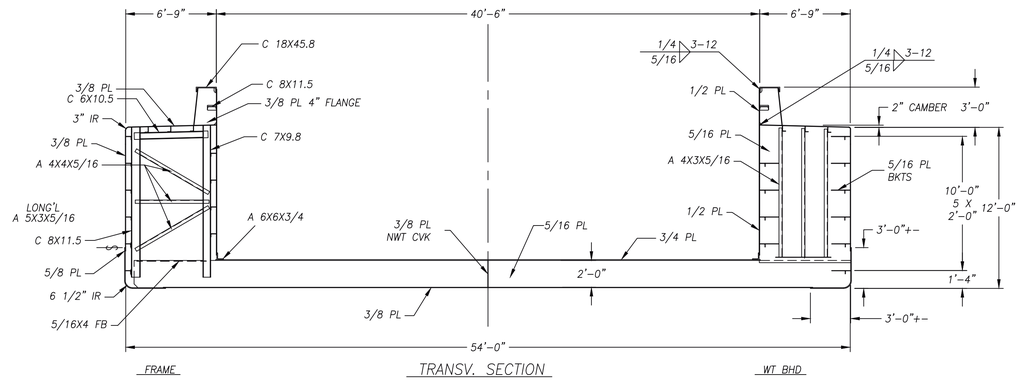

TRANSV. SECTION

STEVENS TOWING

\\ocl-jeffboat\Engineering\A Sales Quotes\HDR\B-23368 295-54-12-6.75-3 Stevens\Arrangements\B-23368 General Arrangement.dwg